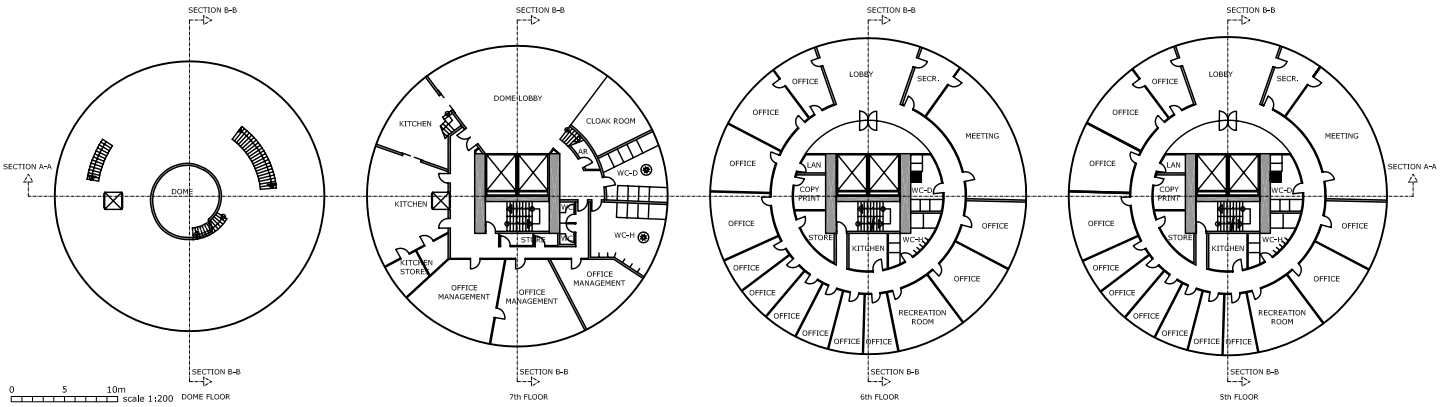

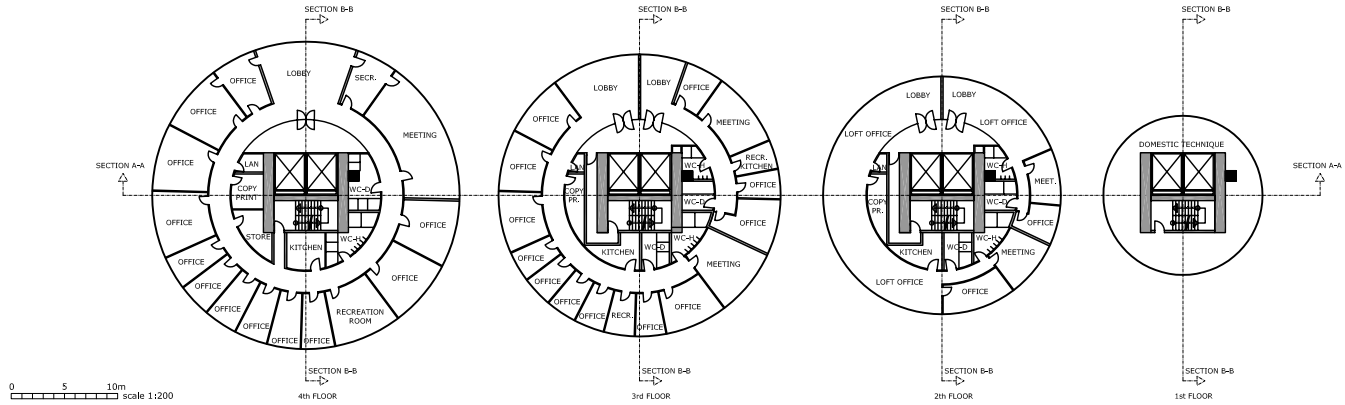

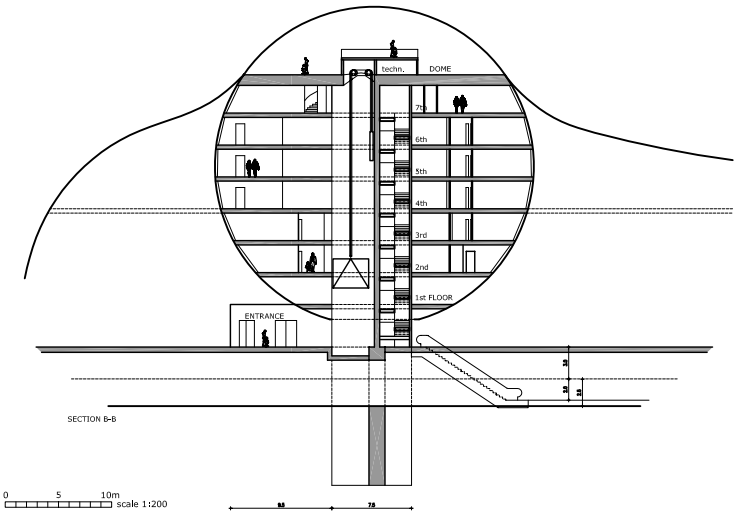

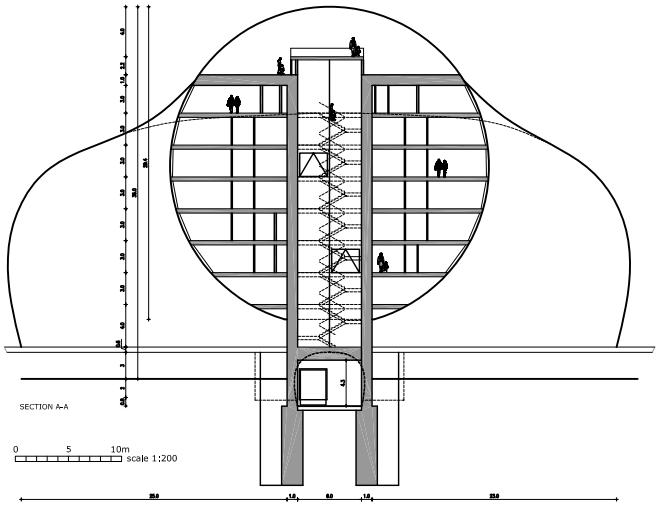

- OFFICES: ONE OR TWO OFFICES PER FLOOR, 2nd FLOOR LOFT OFFICES
- DOME: MULTI-FUNCIONAL HALL WITH GLASS ROOF ON TOP OF THE BUILDING
- CONSTRUCTION: CONCRETE TOWER IN THE CENTER WITH ELEVATORS AND STAIRS
  FLOORS 2 TO 7: HANGING CONSTRUCTION FROM FLOOR UNDER THE DOME

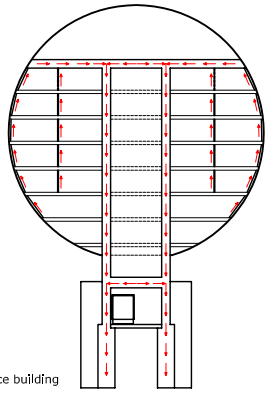

Diagram showing the system of structural engineering of the office building

TUBECENTER